Working Horse Stable, Waggon House, & Granary N.W.T.


for the Can. Agr. C. & C. Co. Ld.

Sir John Lister Kaye, Bart.


General Manager.

Traced
Jan.y 28/89.

W. Pearce, Esq.r
to accompany
Report.

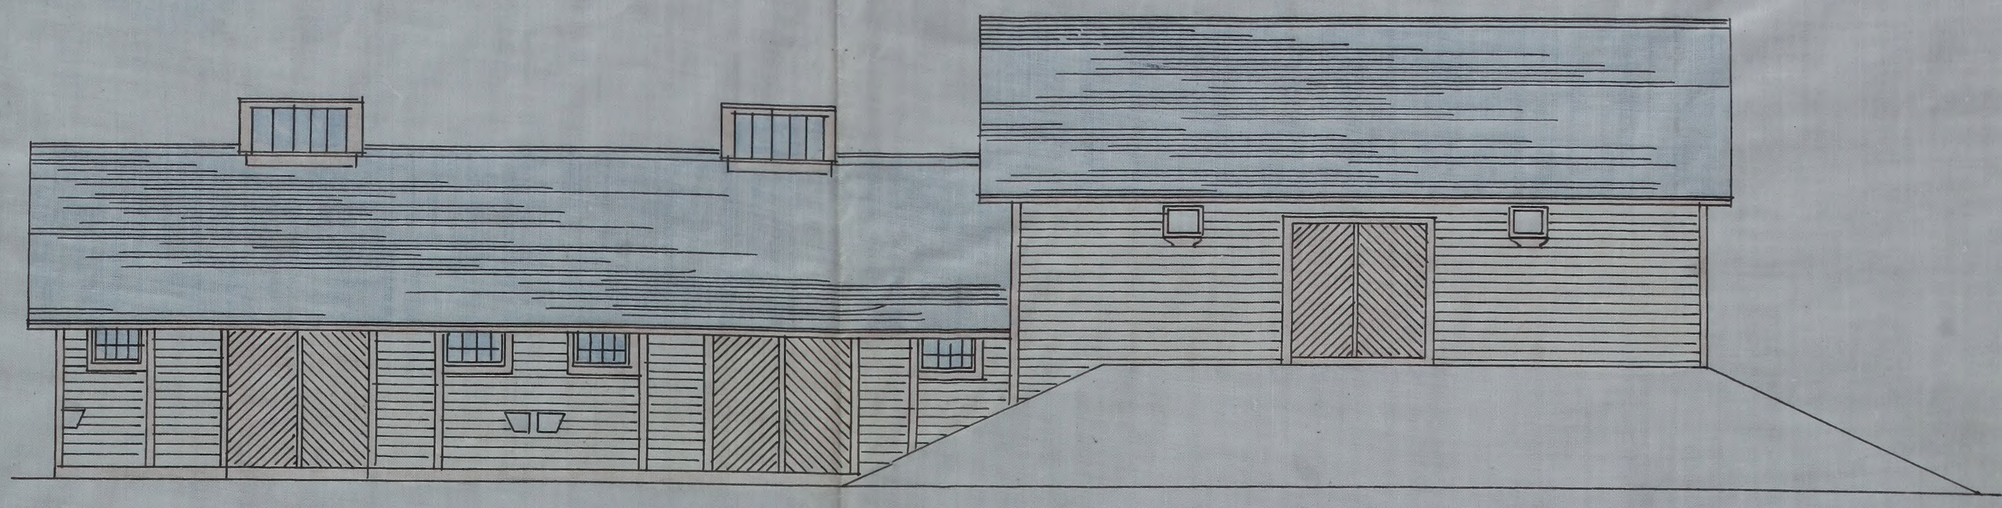

Front Elevation.

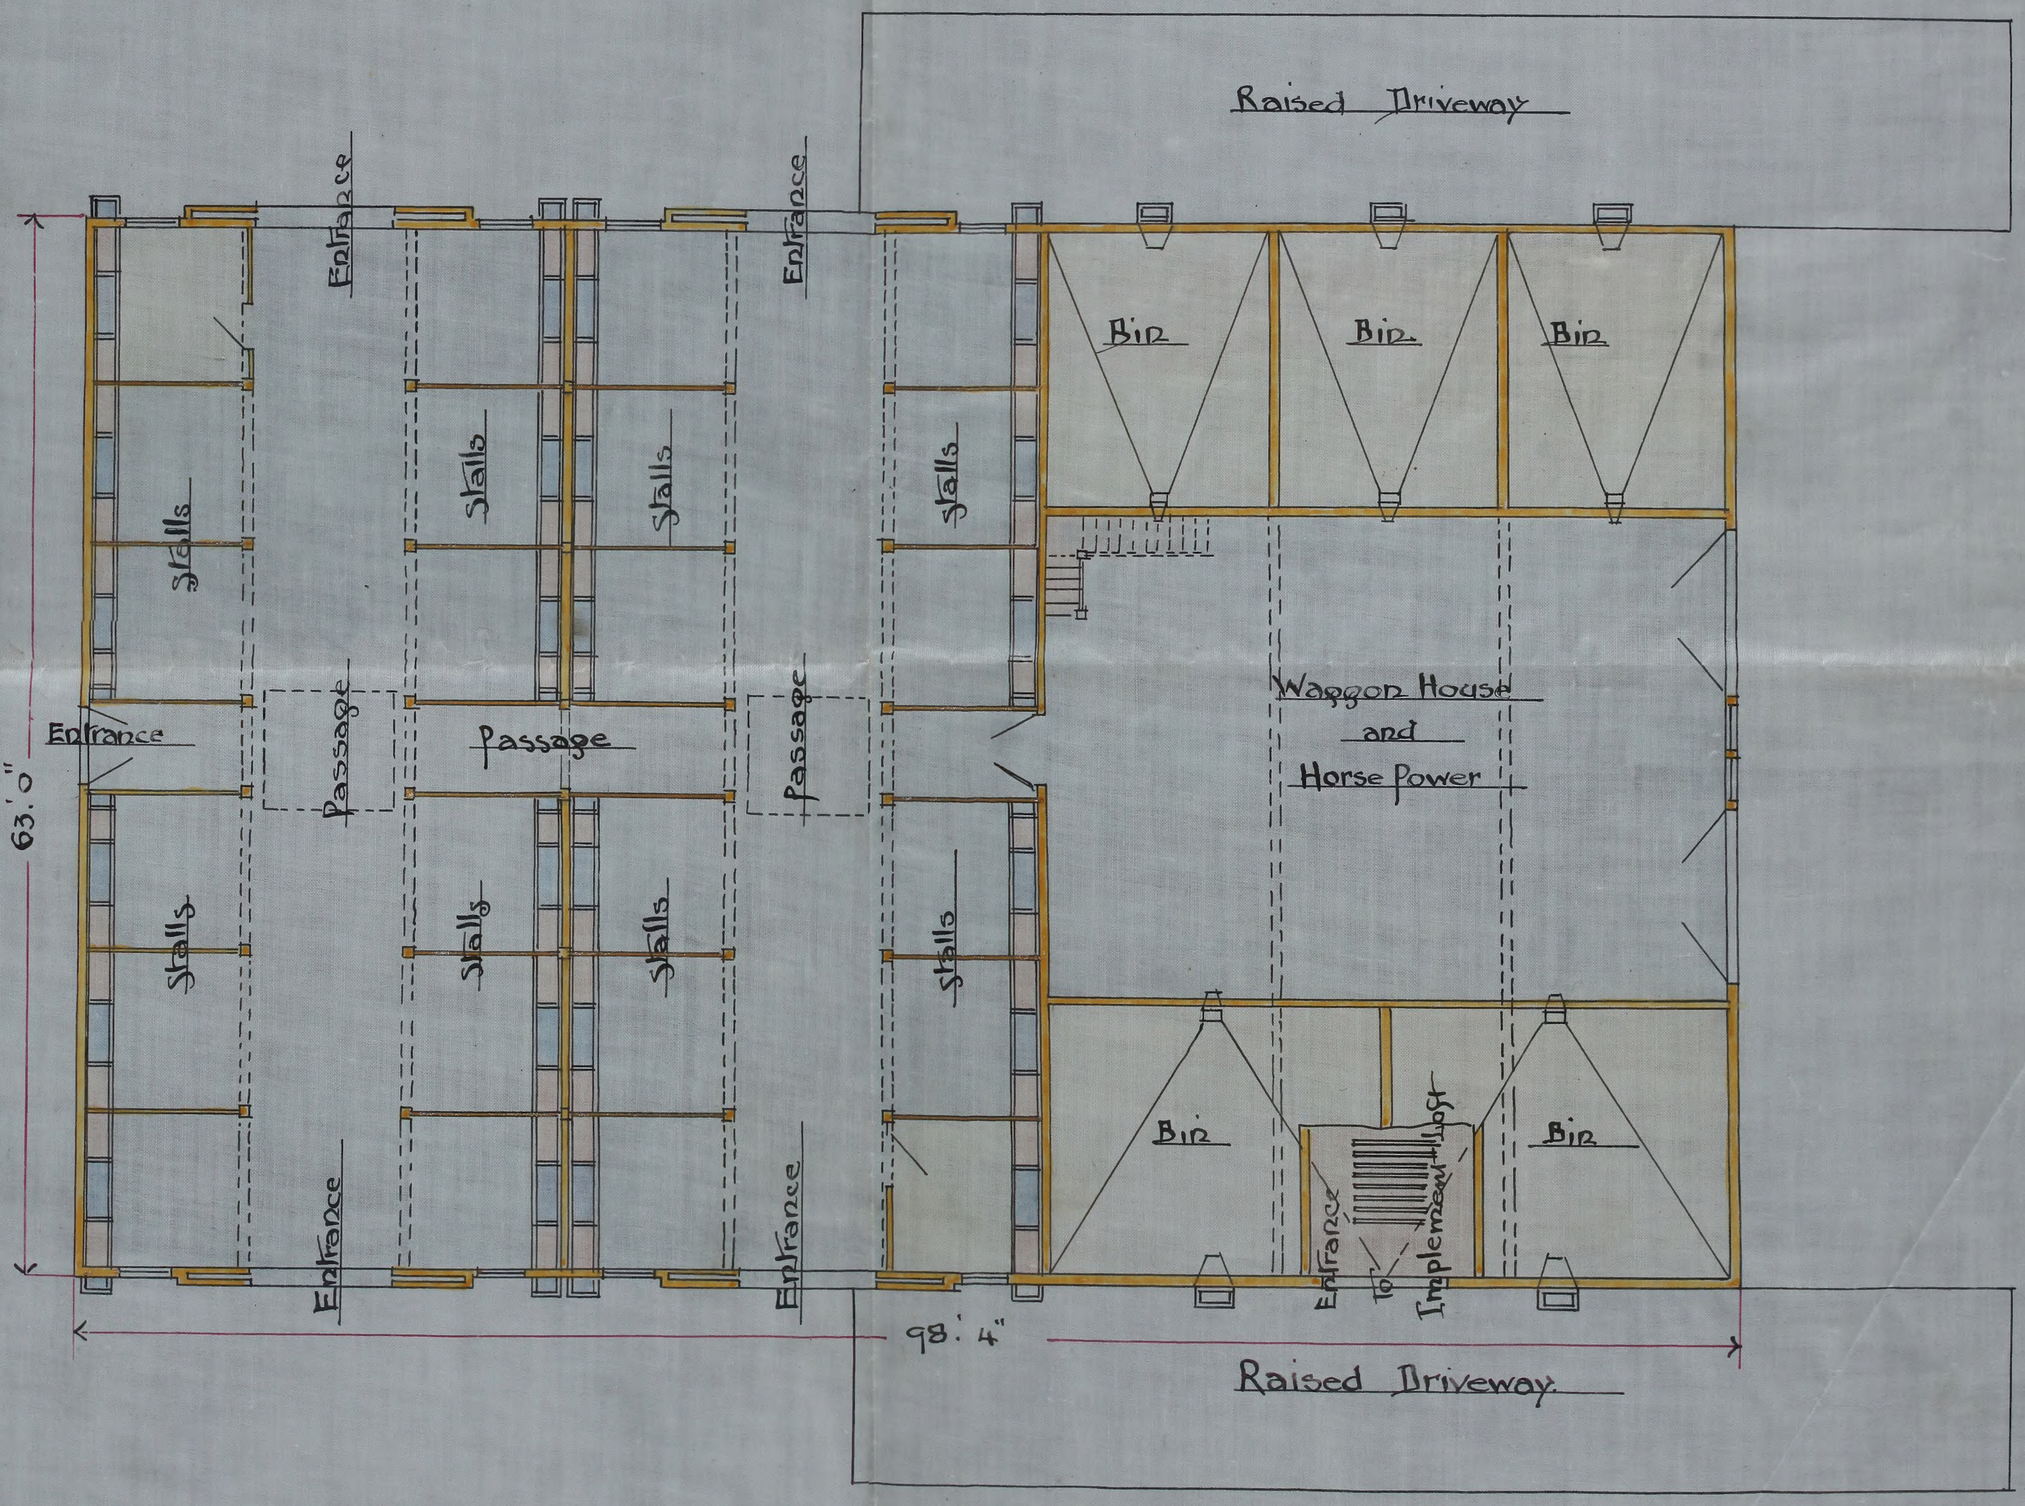

Ground Plan.

Scale - 8 feet to 1 Inch.

George Browne
Architect
Winnipeg.


Working Horse Stable, Waggon Horse & Granary N.W.T.

for the Can. Agr. C. & C. Co Ld.


Sir John Lister Kaye. Bart.

General Manager.

Traced
Jan.y 28/89.

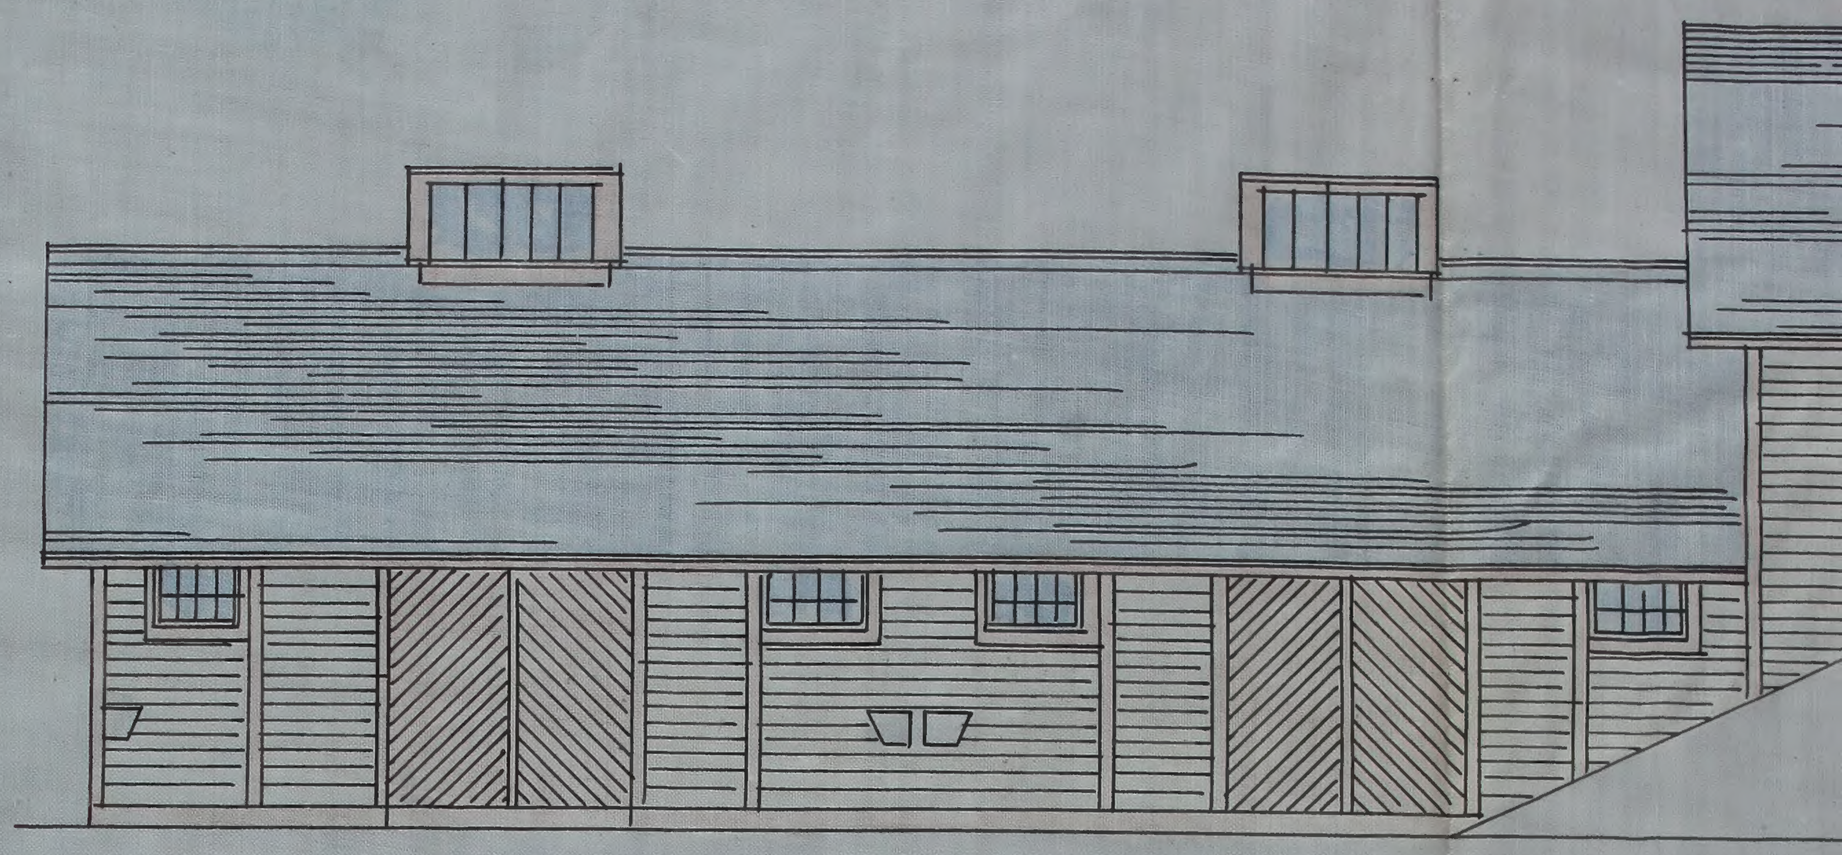

Front Elevation.

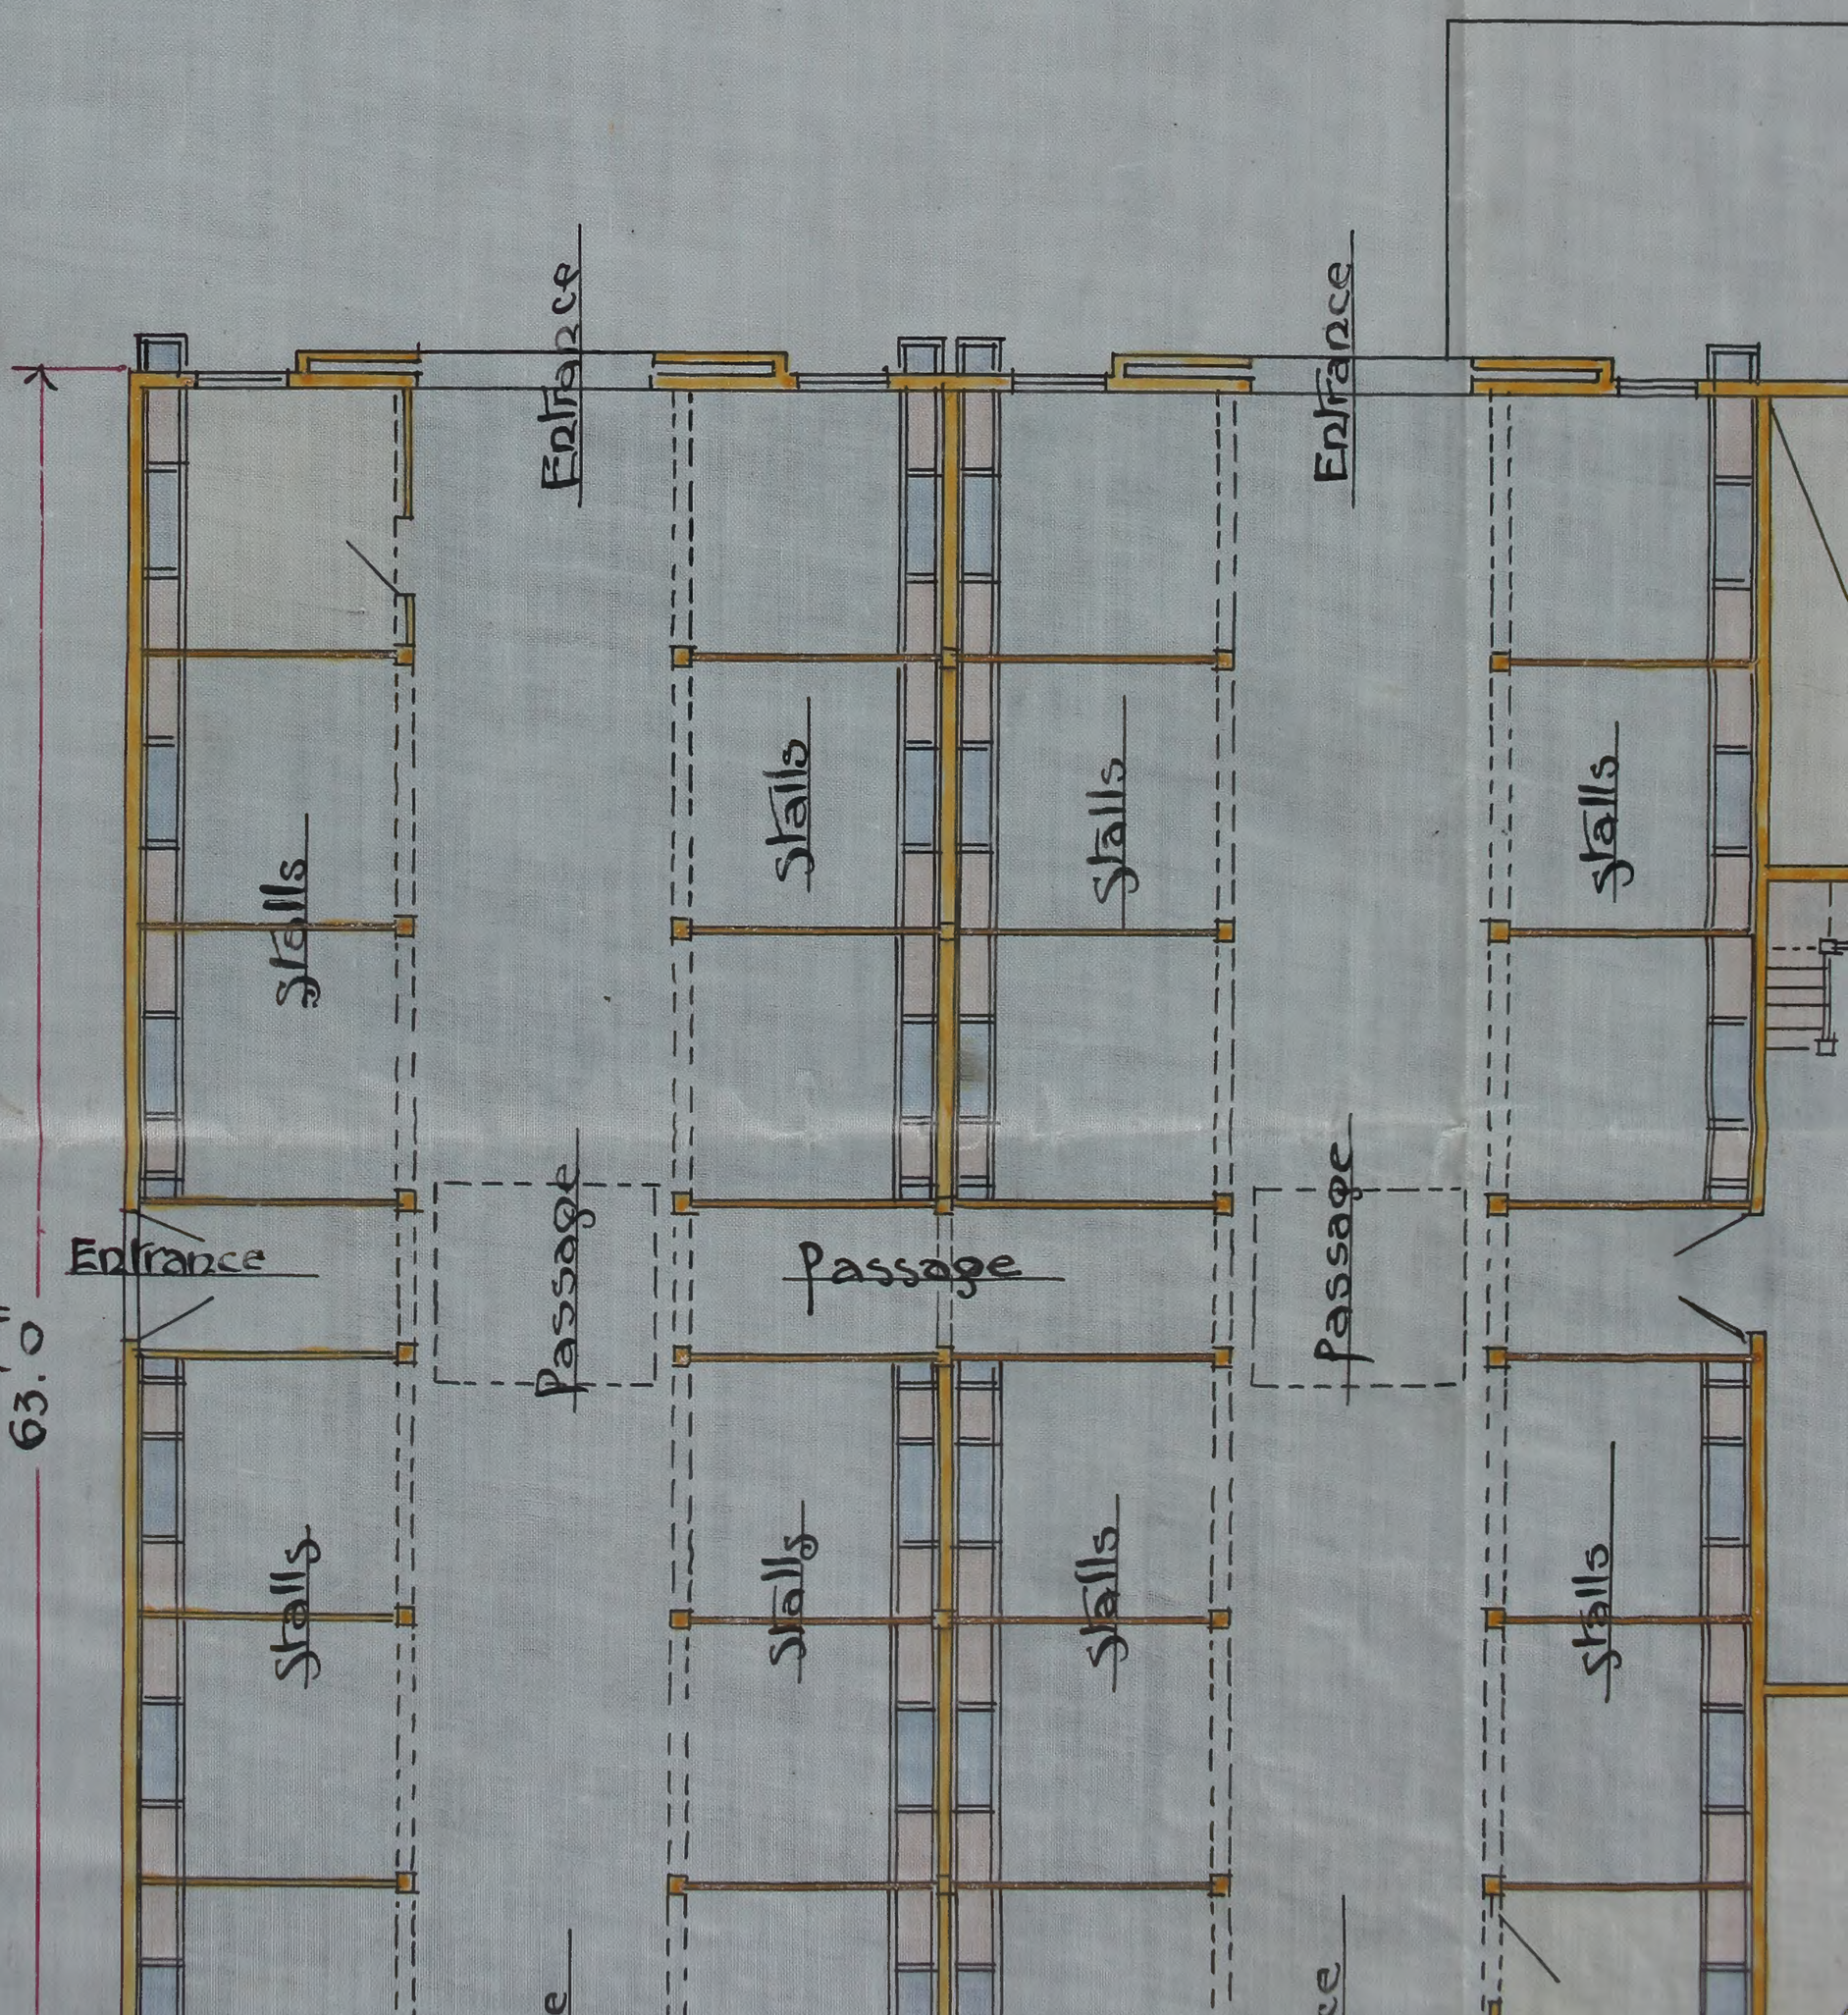


granary N.W.T.


re. Bart.


Manager.

W. Pearce Esqr
to accompany
report.

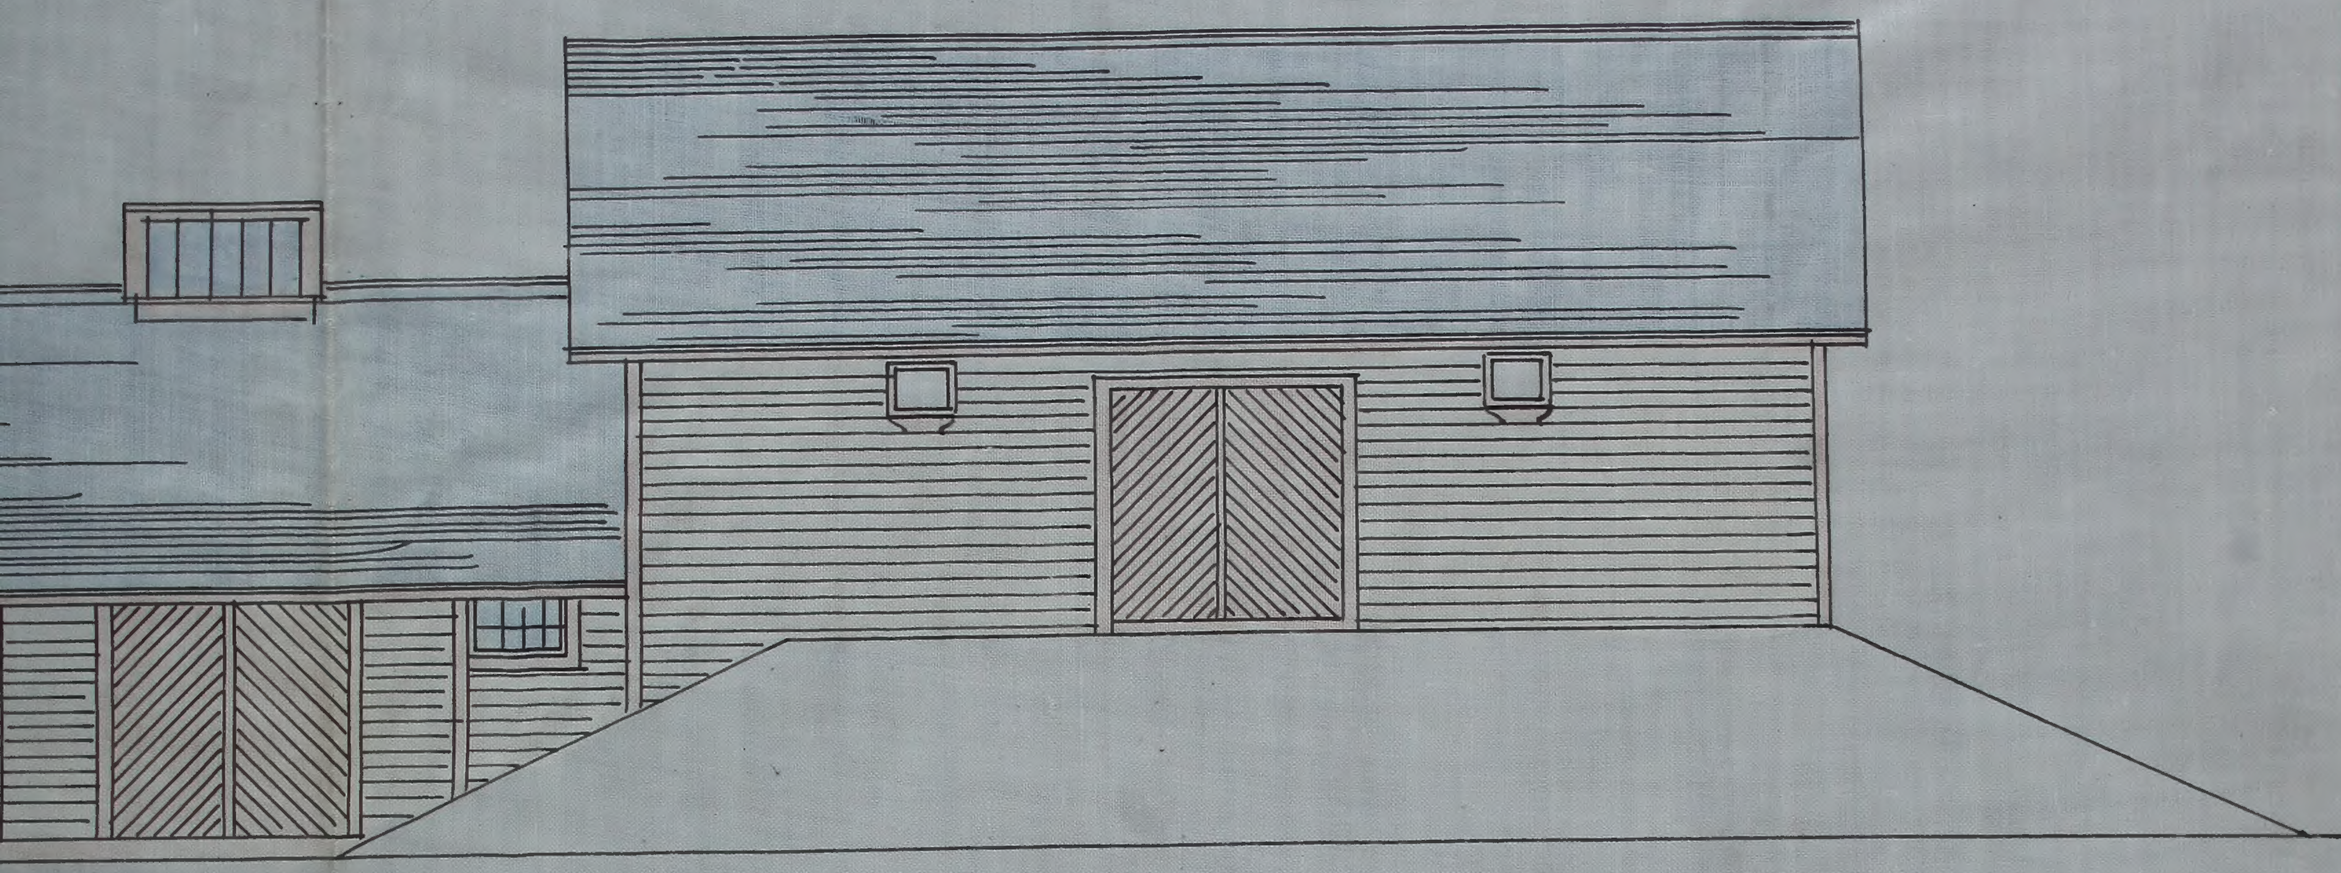


Front Elevation.

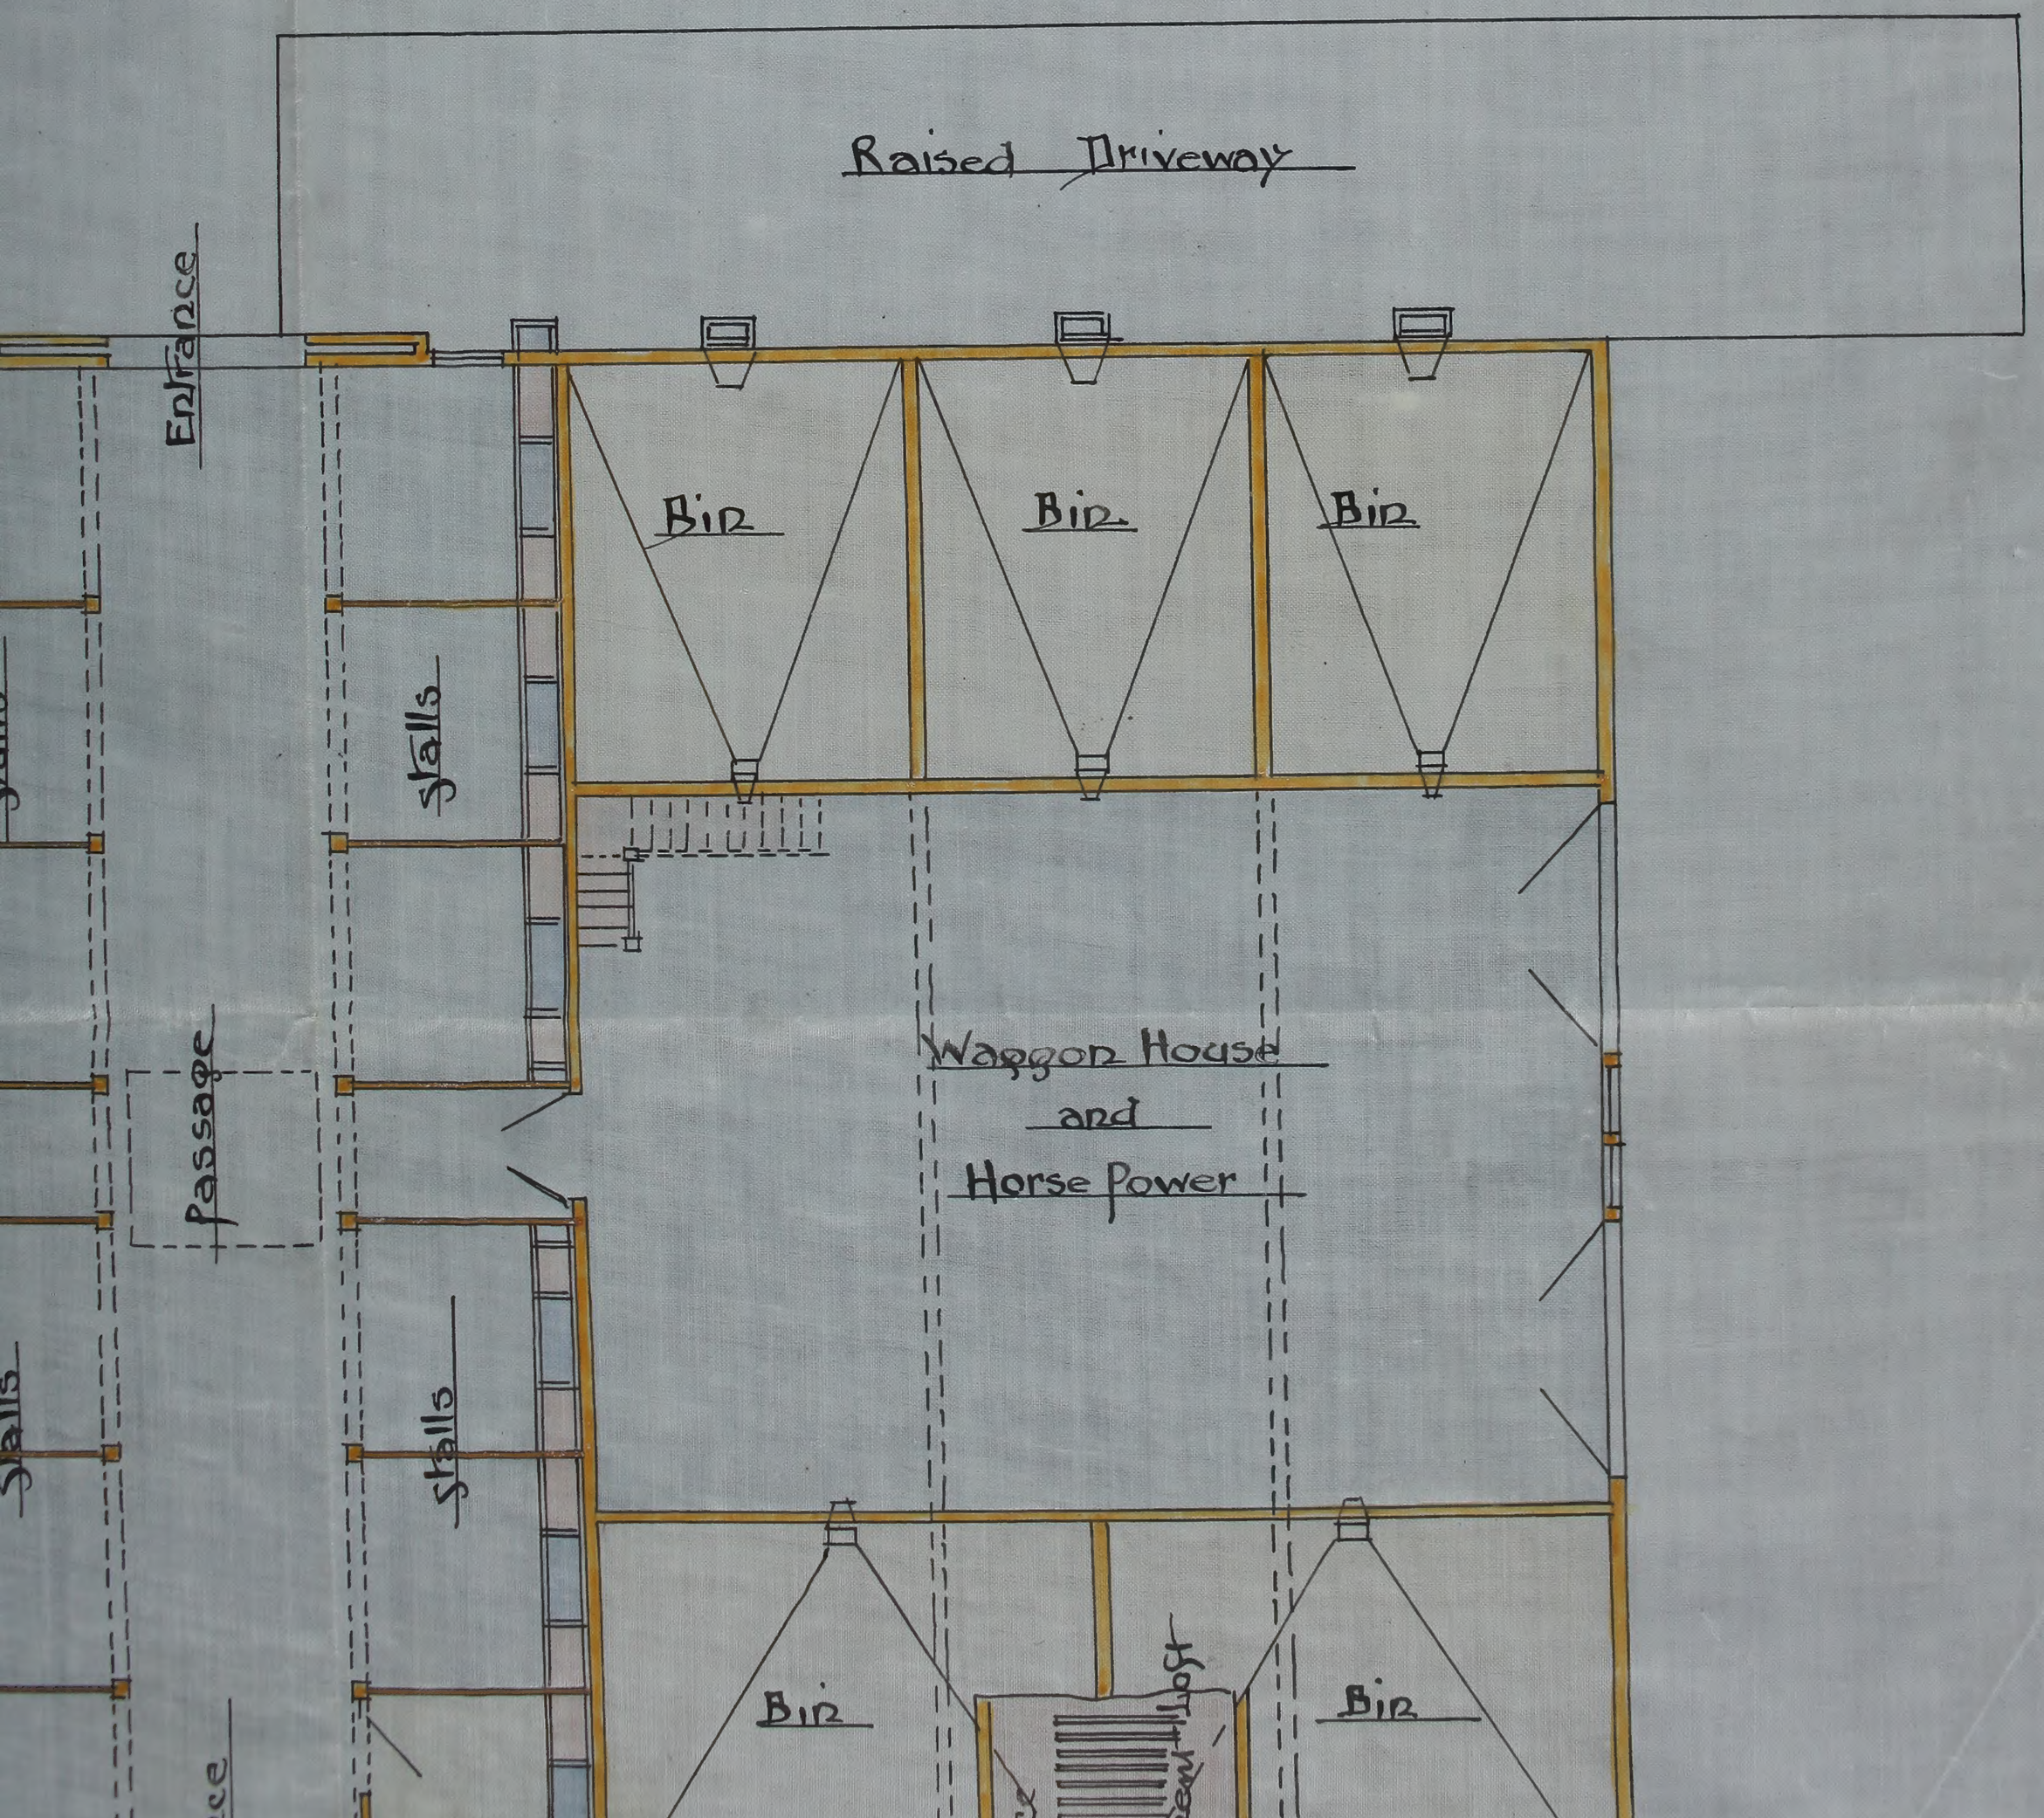

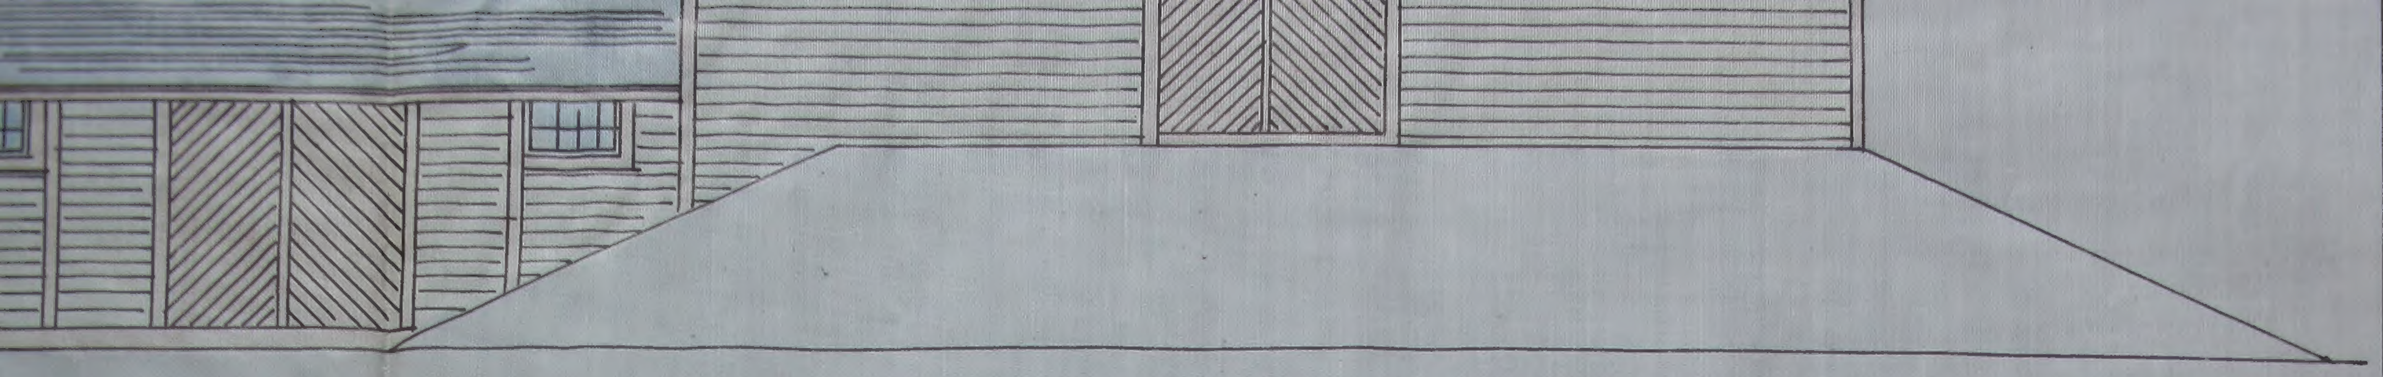


Front Elevation.

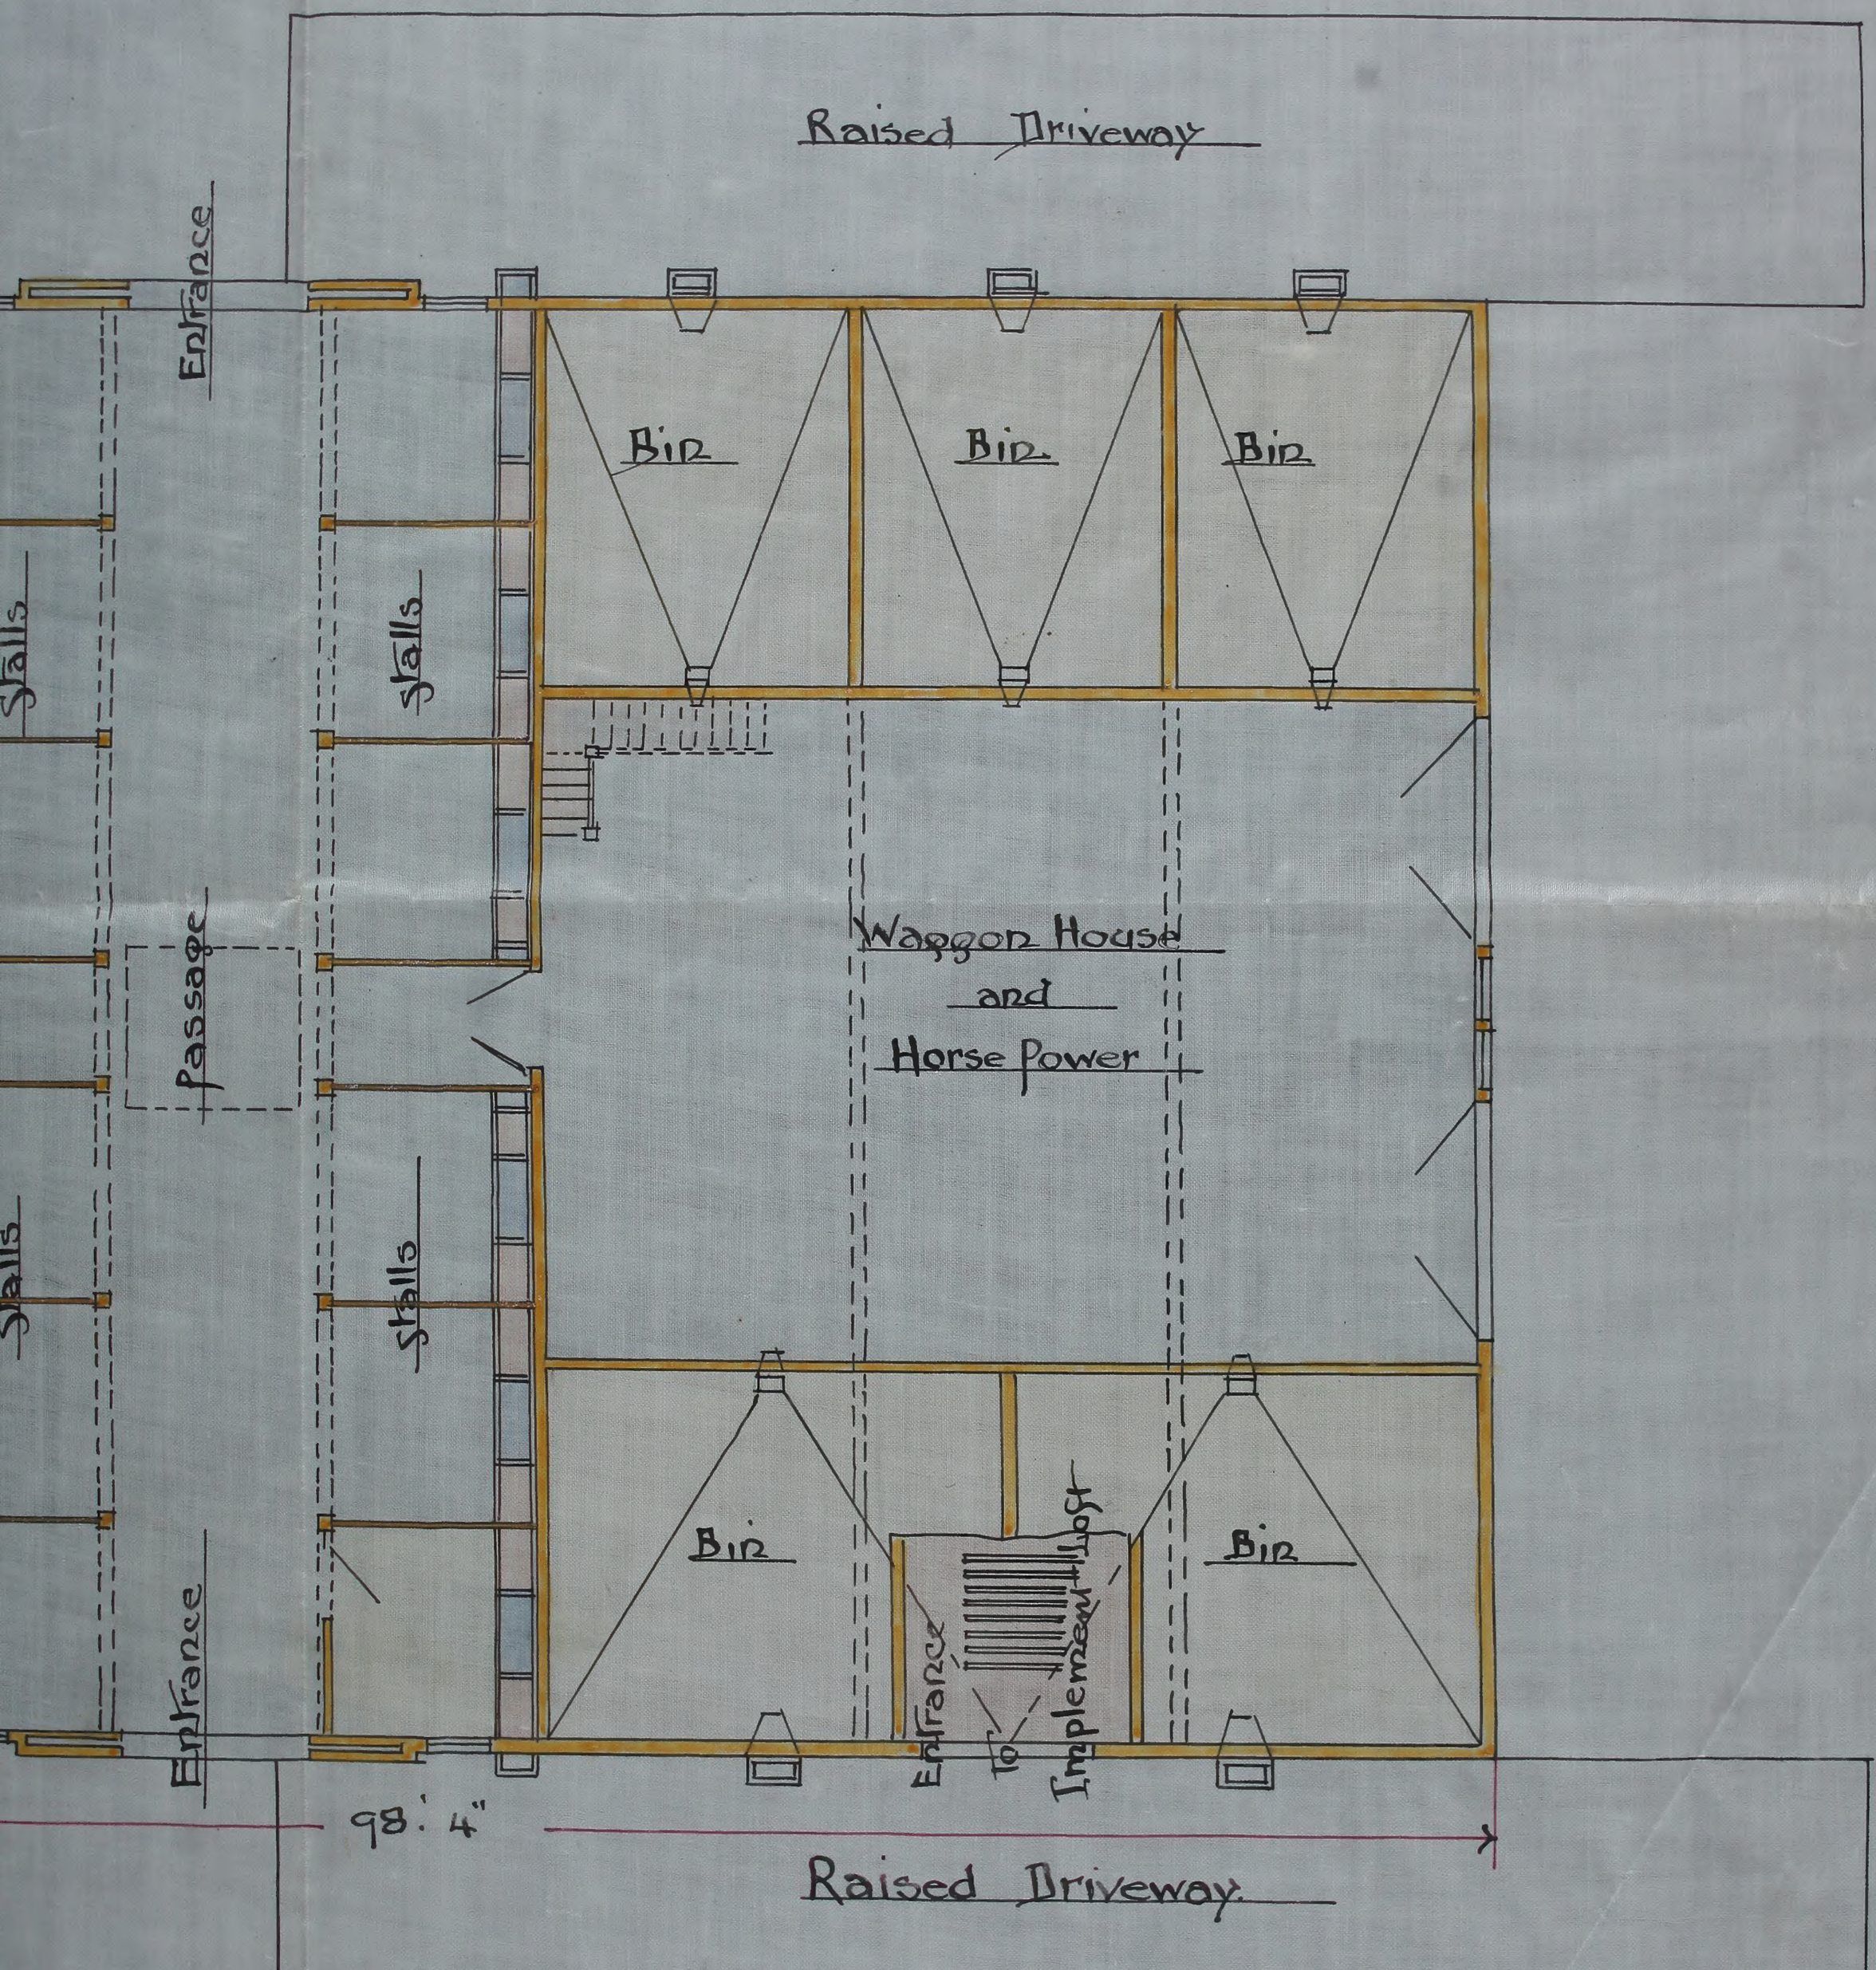

Ground Plan.

George Browne
Architect
Winnipeg.


Scale 8 feet to 1 Inch.

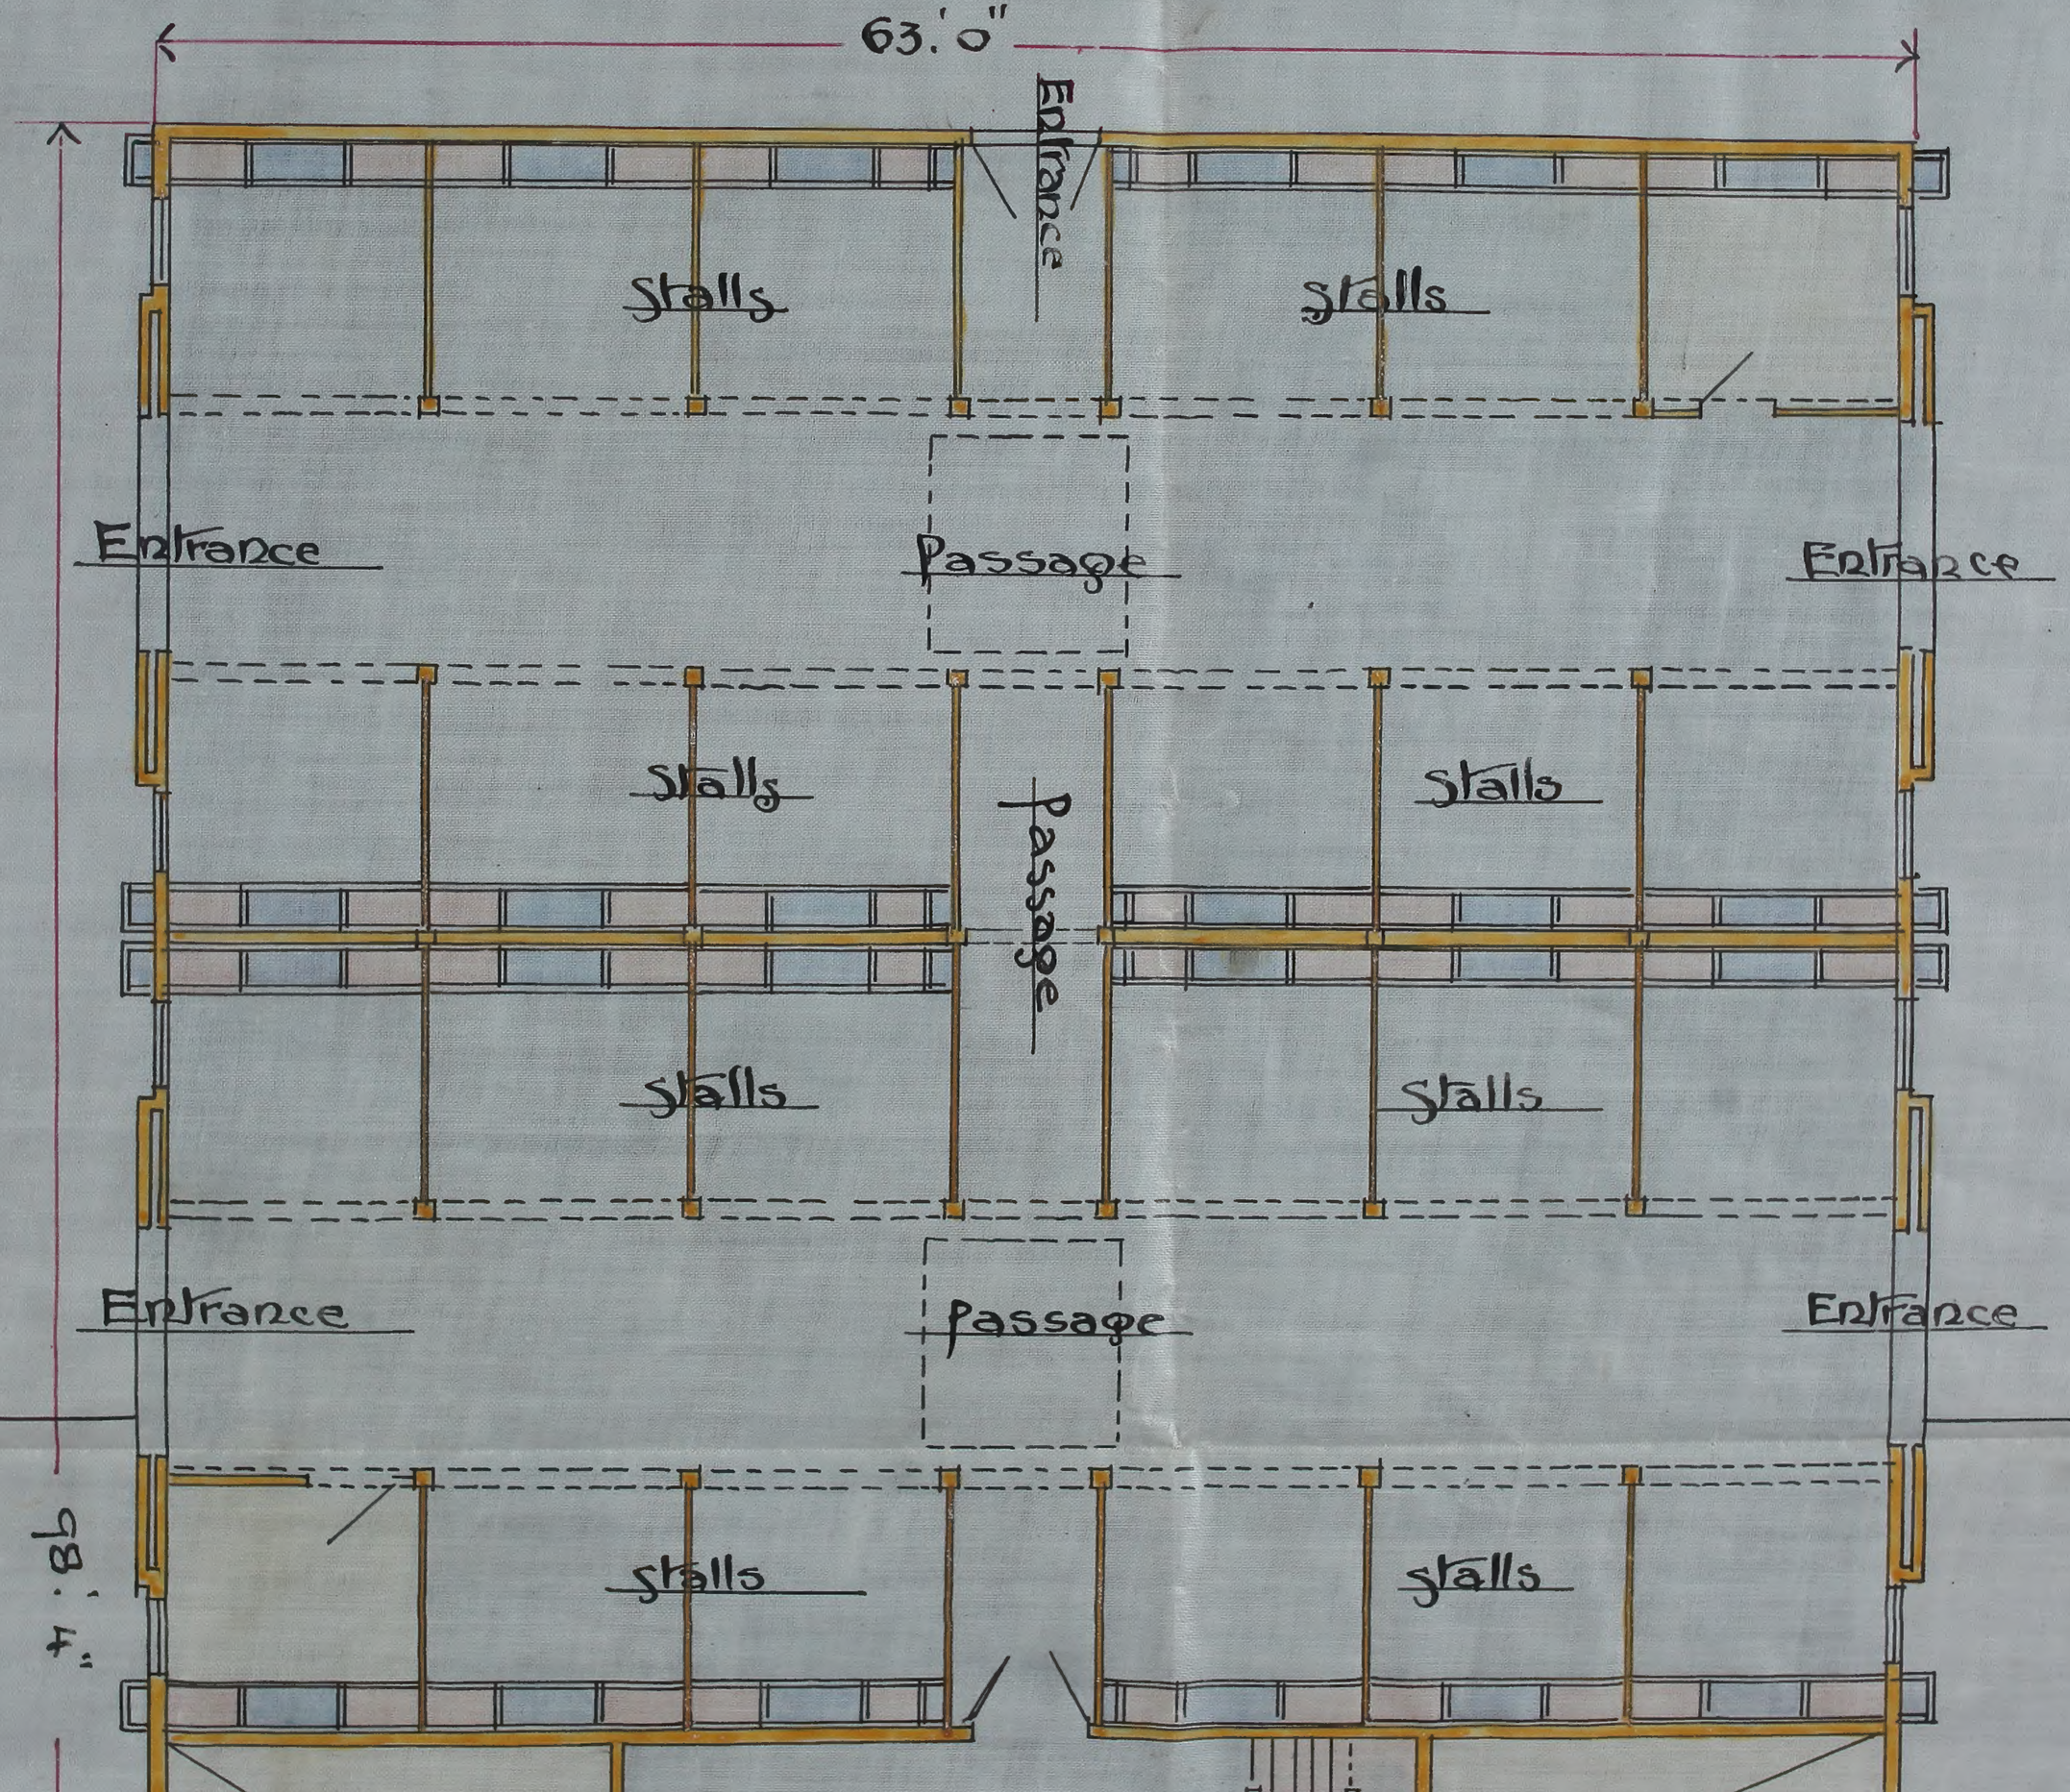

Ground Plan.




Front Elevation.

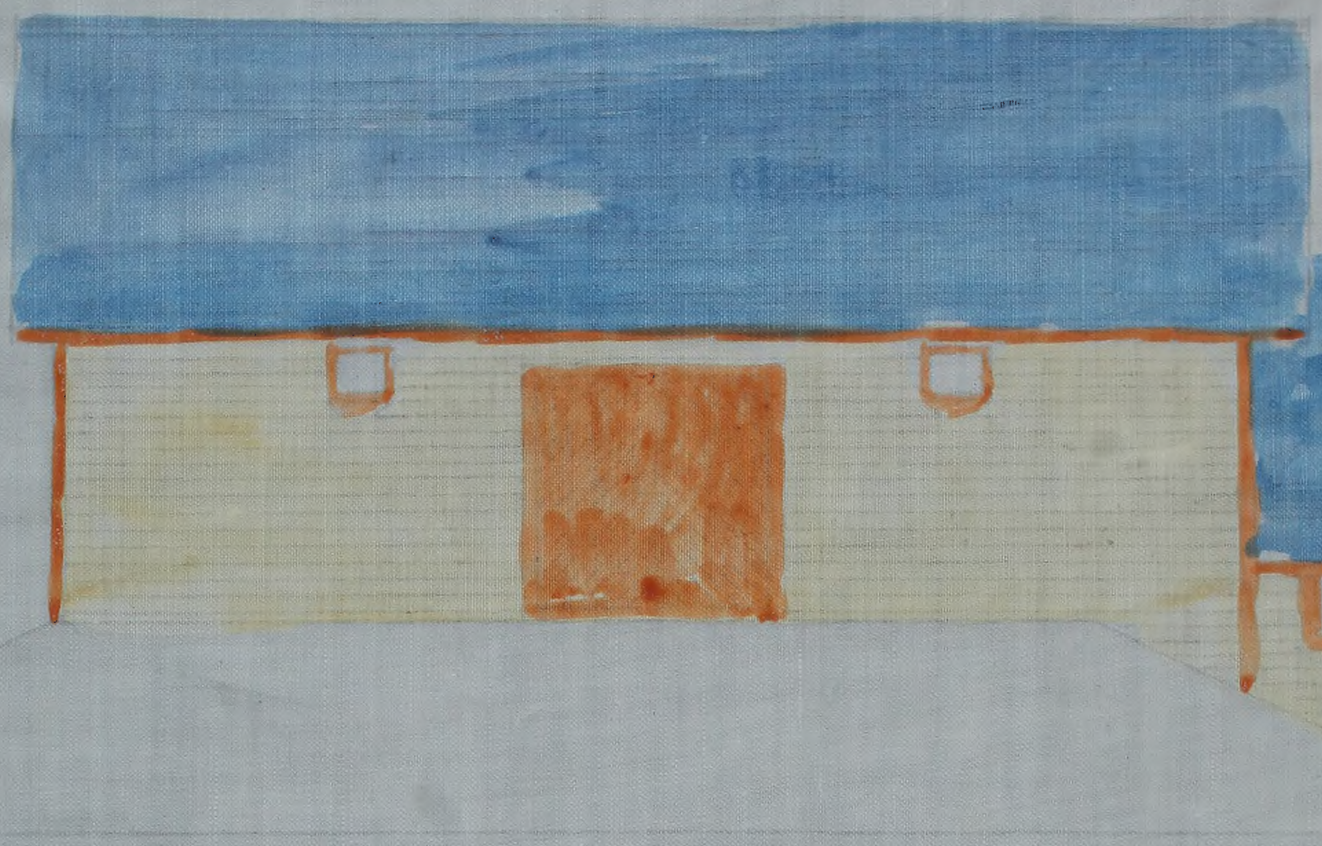





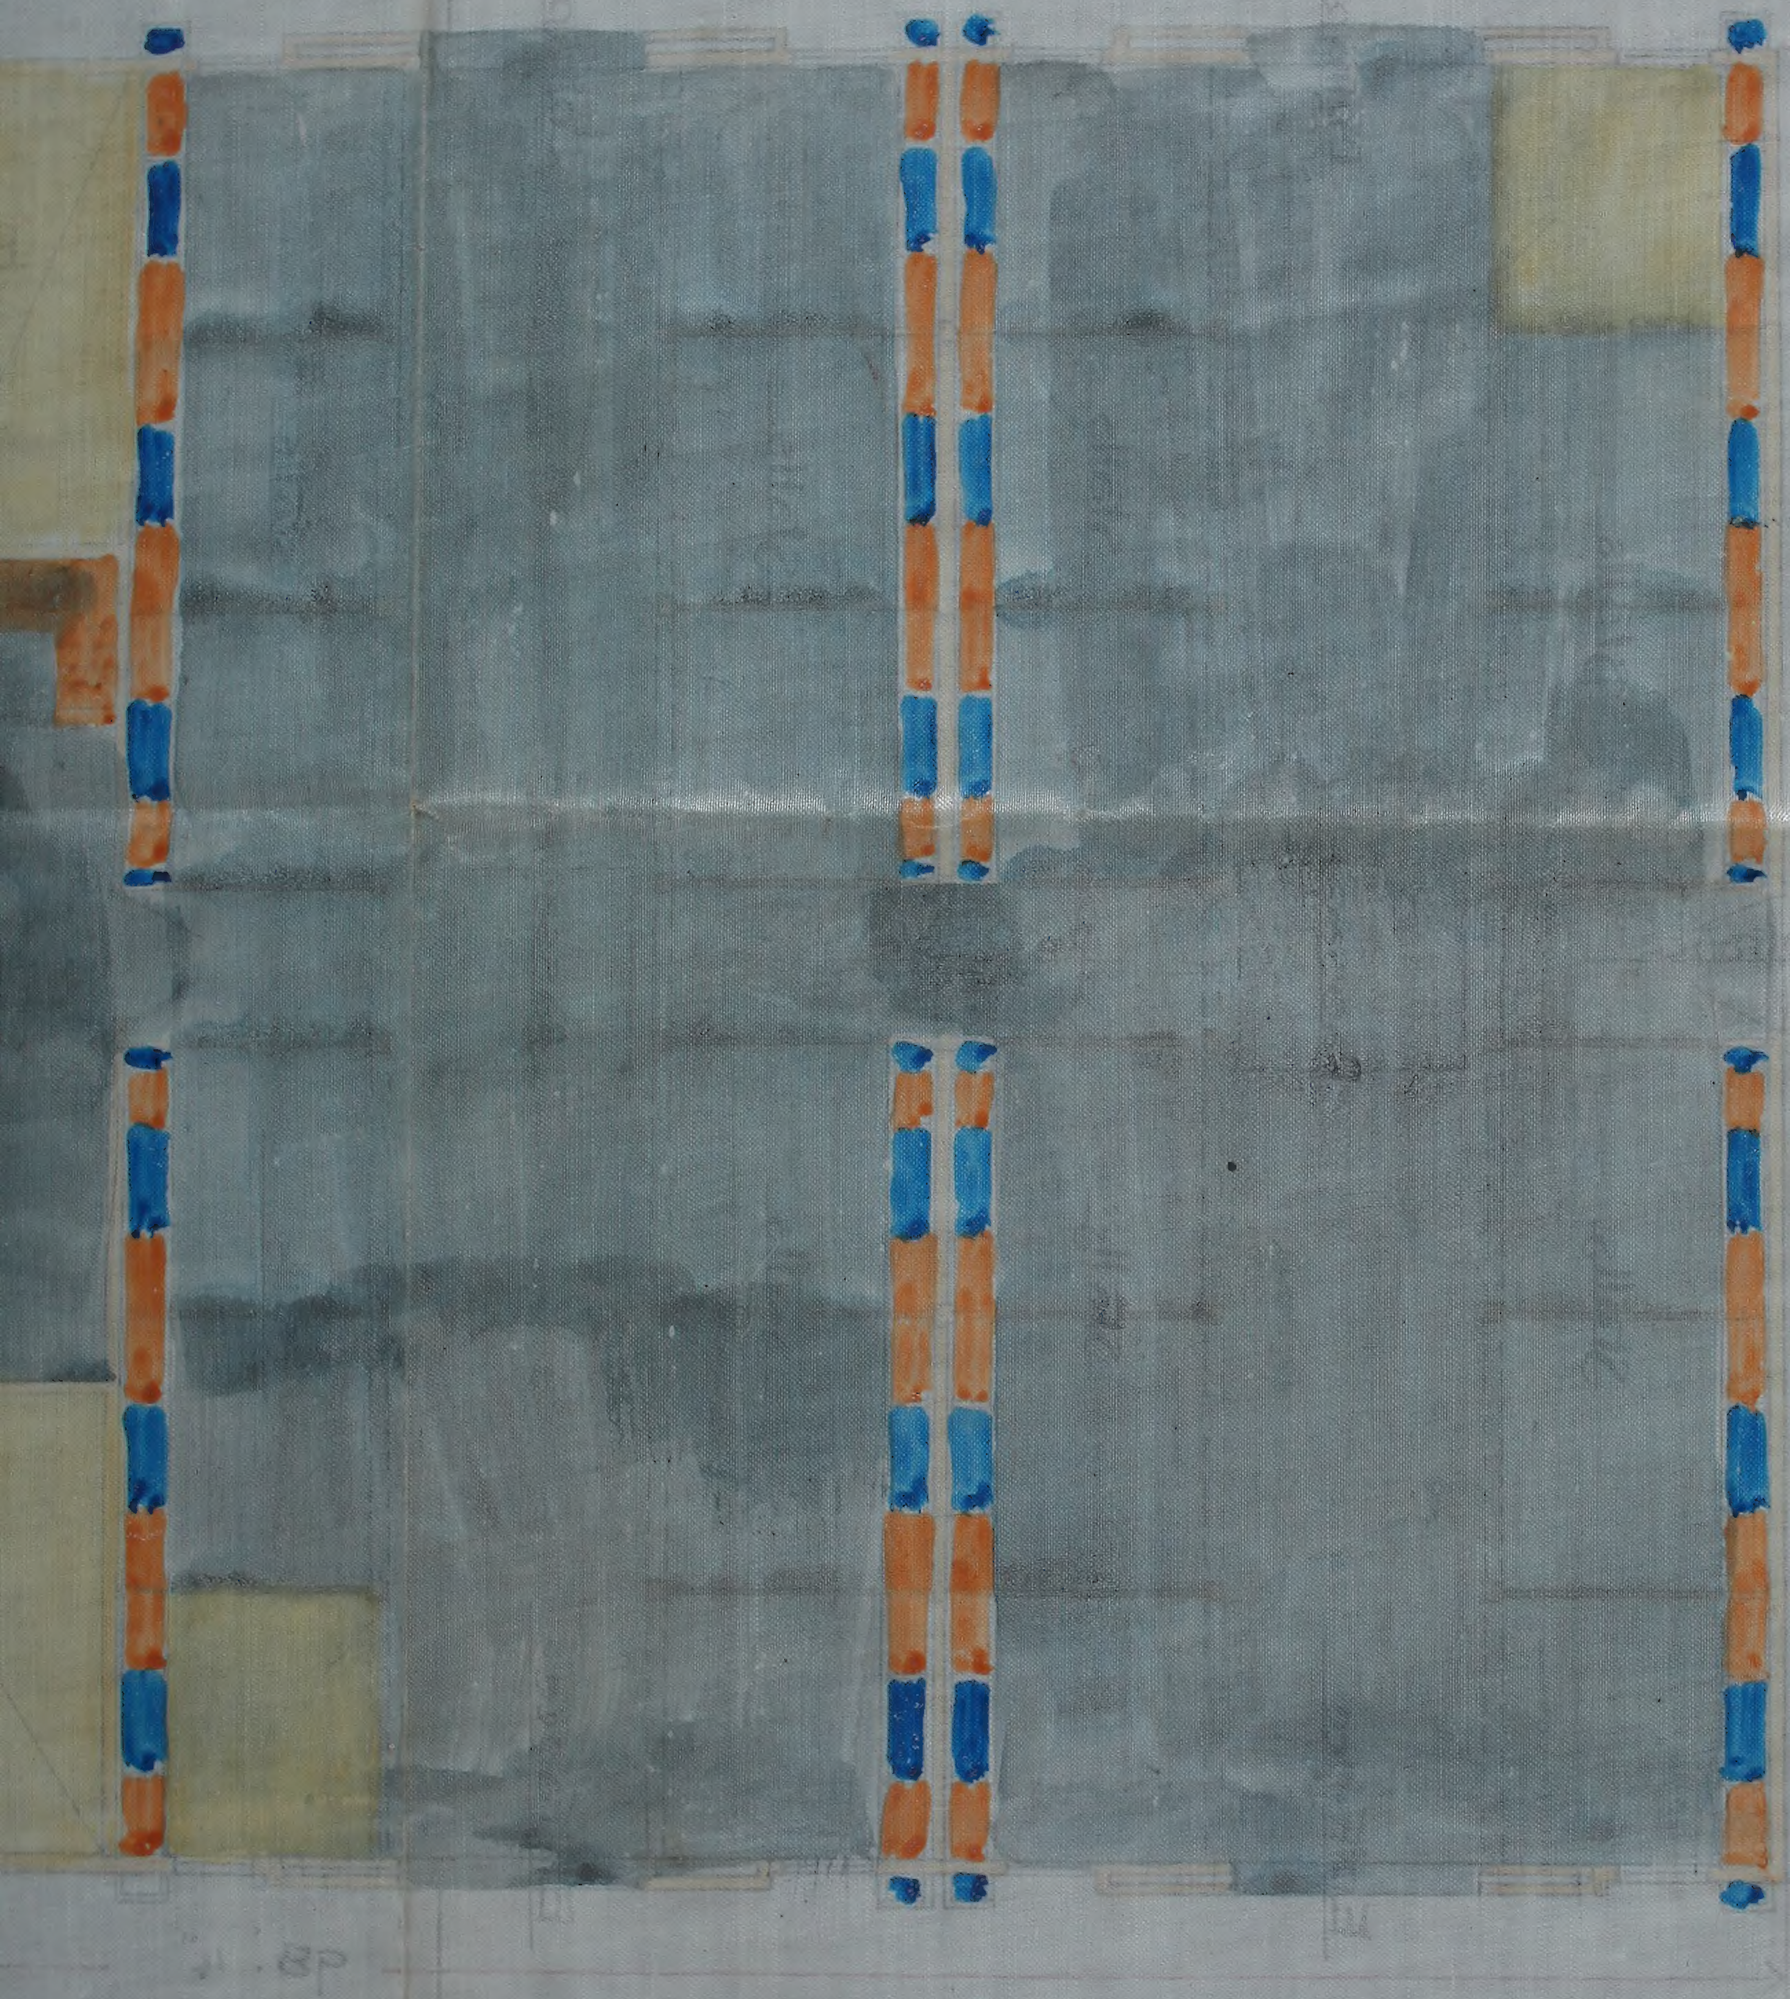

UAA-1974-169-9/2/5/1/12-004

